Responsibility is not accepted for errors made by others in scaling from this drawing. All construction information should be taken from figured dimensions only.

0mm 50mm 100mm

A1 Original Sheet Size

KEY:

General

- Solid Green Hatch = Soft Landscaping - for further details please see landscape drawings - LP(90)series
- Light Grey = Existing buildings
- Medium Grey = Proposed buildings

Indicative Signage

(Subject to separate application)

- Proposed 3d letters and sky signs
- Proposed 5m high Main Totems
- Proposed 2m high Pedestrian Totems

Levels

- +9.40 Existing topographical survey level
- +9.40 Proposed level

Car Park Schedule

Standard spaces	284
Parent and child spaces	13
Disabled spaces	20
TOTAL spaces	317

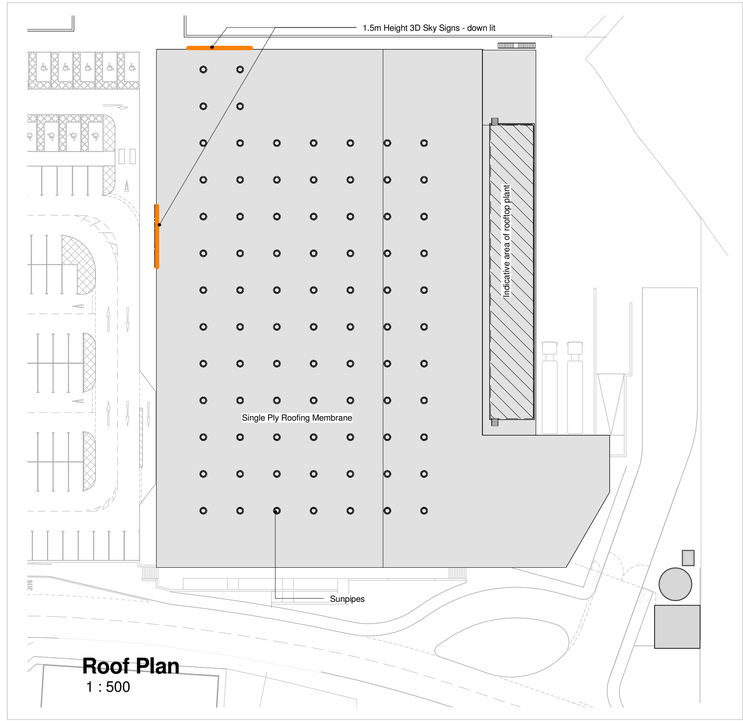

Roof Plan
1 : 500

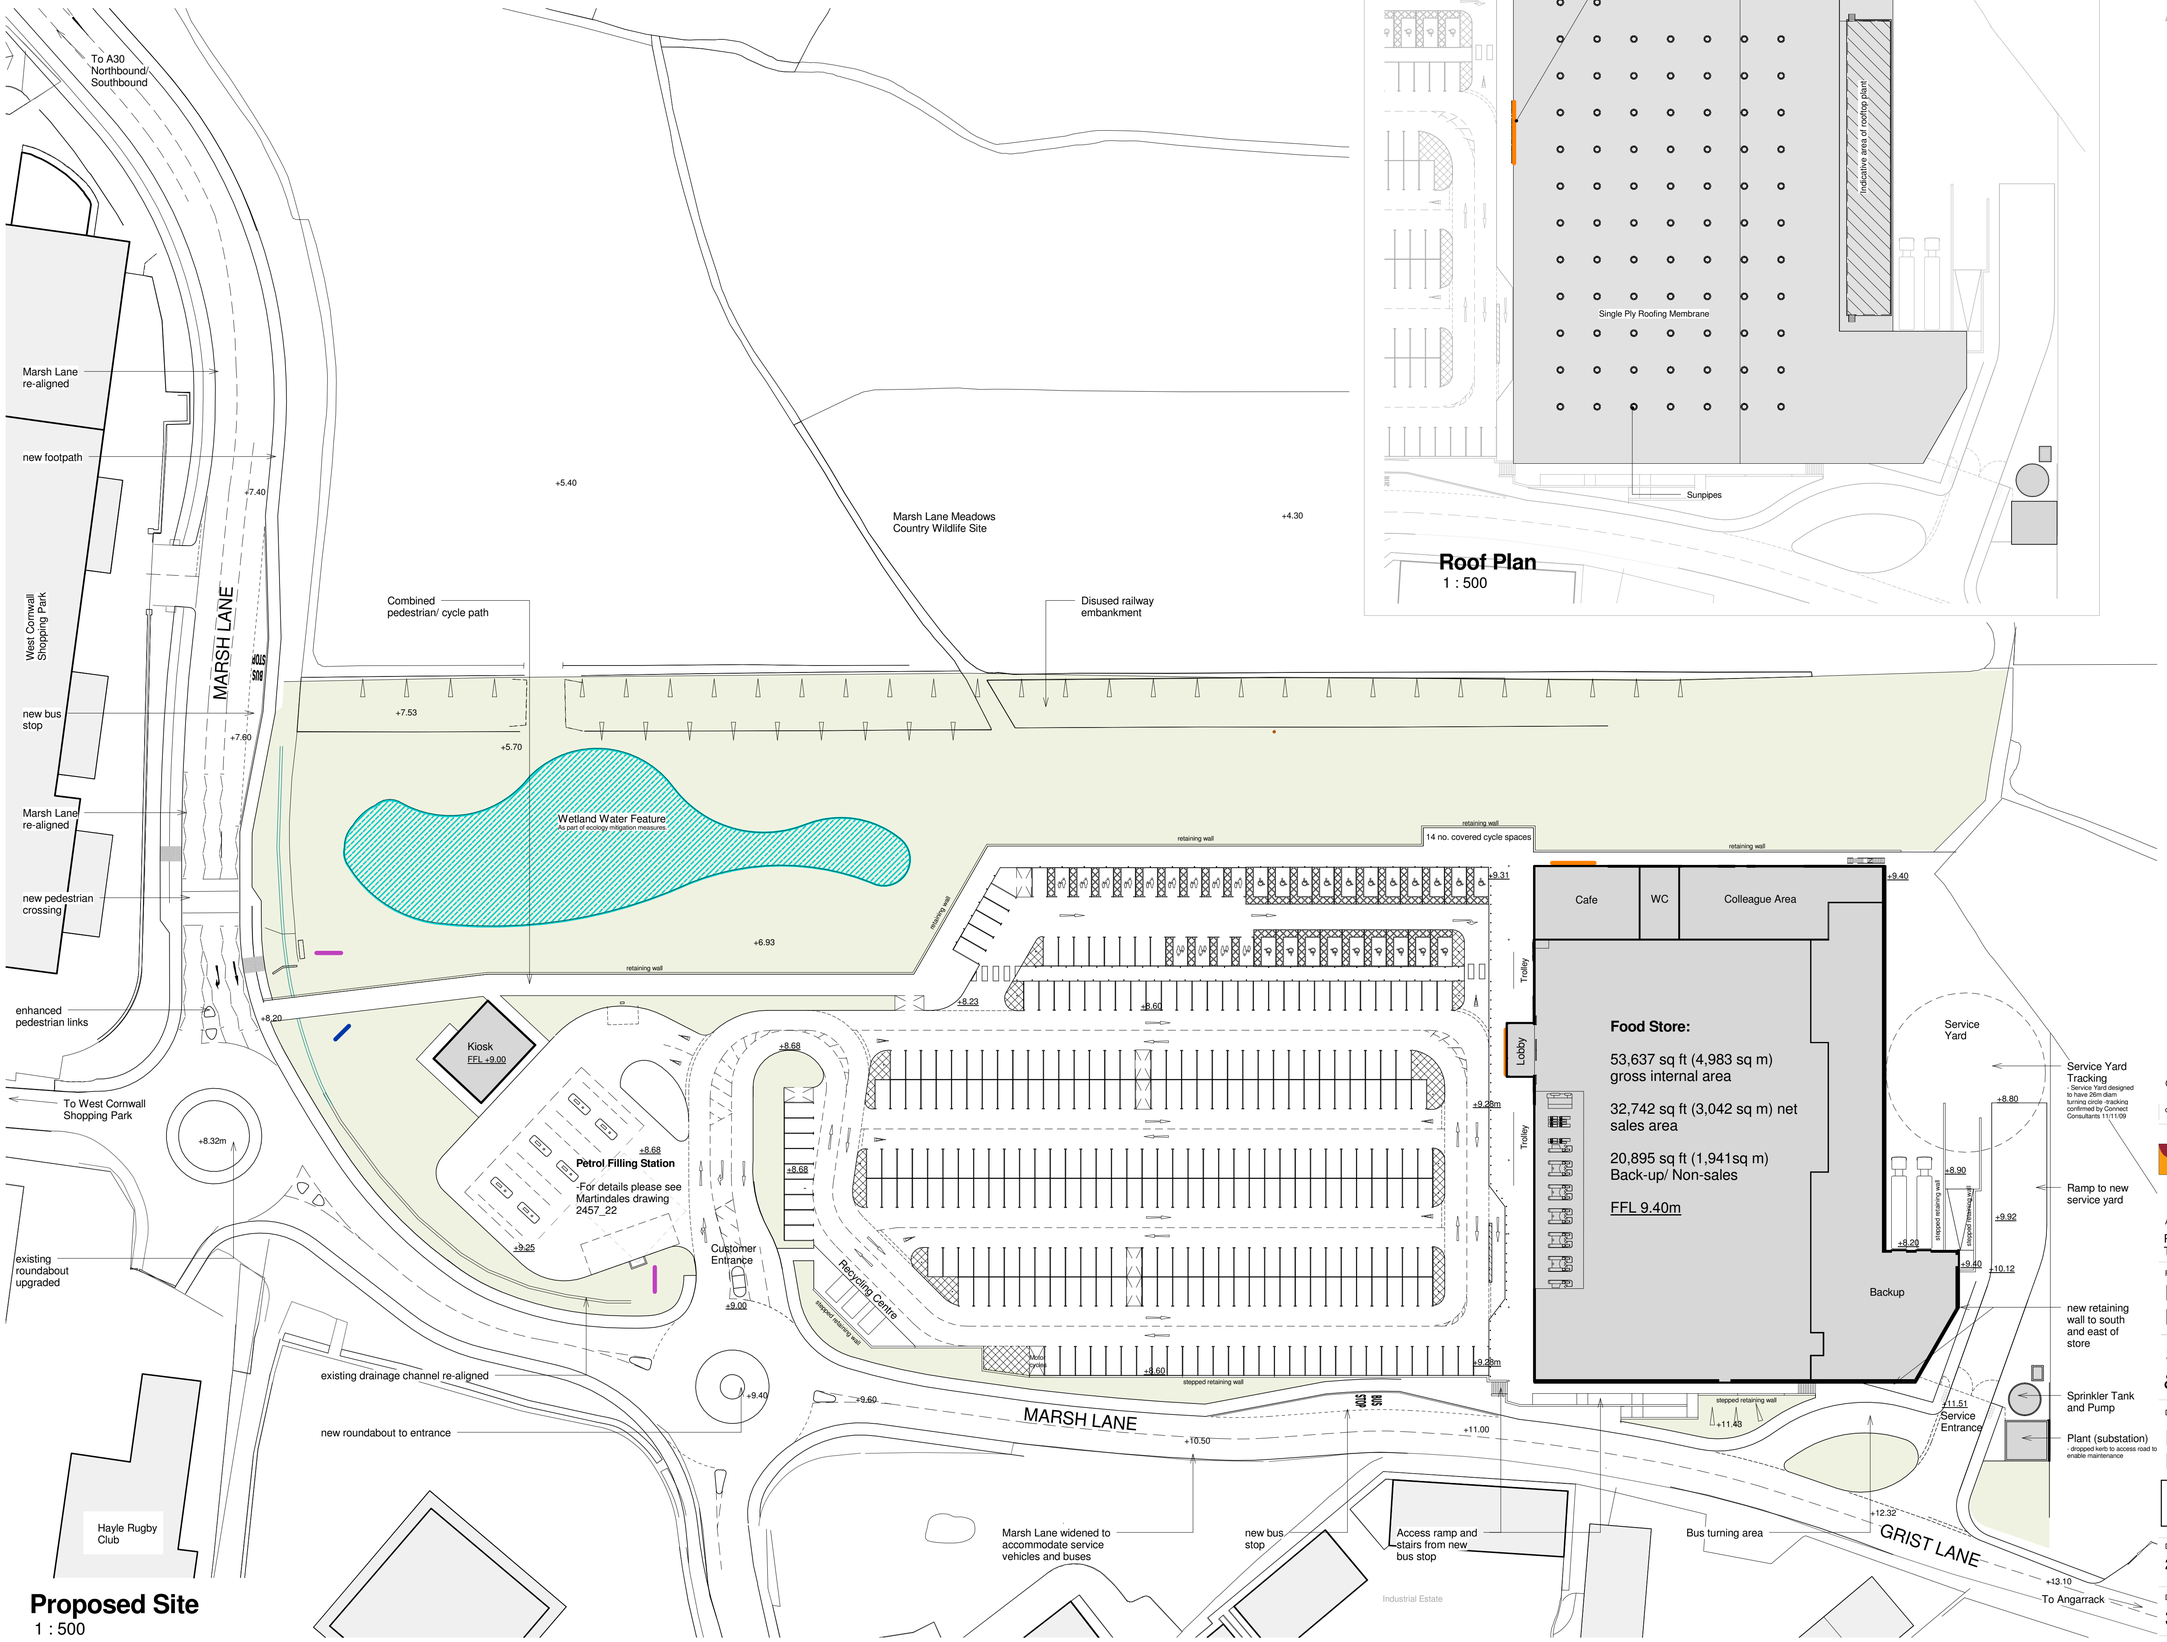

Proposed Site
1 : 500

date	rev	name	chk	note
02.06.10	A	BH	SN	Parking numbers, highways layout and general notes updated. Landscape details omitted

Stride Treglown

Architecture Town Planning Interior Design Building Surveying Landscape Design Graphic Design

Promenade House, The Promenade, Clifton Down, Bristol BS8 3NE
T 0117 9743271 F 0117 9745207 www.stridetreglown.co.uk

PROJECT

New Food Store
Marsh Lane, Hayle

Sainsbury's Supermarkets Ltd & Cranford (Hayle) LLP

DRAWING TITLE

Proposed Food Store Site Plan, Floor Plan and Roof Plan

PLANNING

DATE	SCALE	DRAWN BY	CHECKED BY
25/05/10	1 : 500	BH	AS

DRAWING NUMBER		REVISION NO.
31133	P(0)03	A